
WISCONSIN & SOUTHERN RAILROAD
STH 113 CLOSURE DETAIL
LODI, WI
DANE & COLUMBIA COUNTY

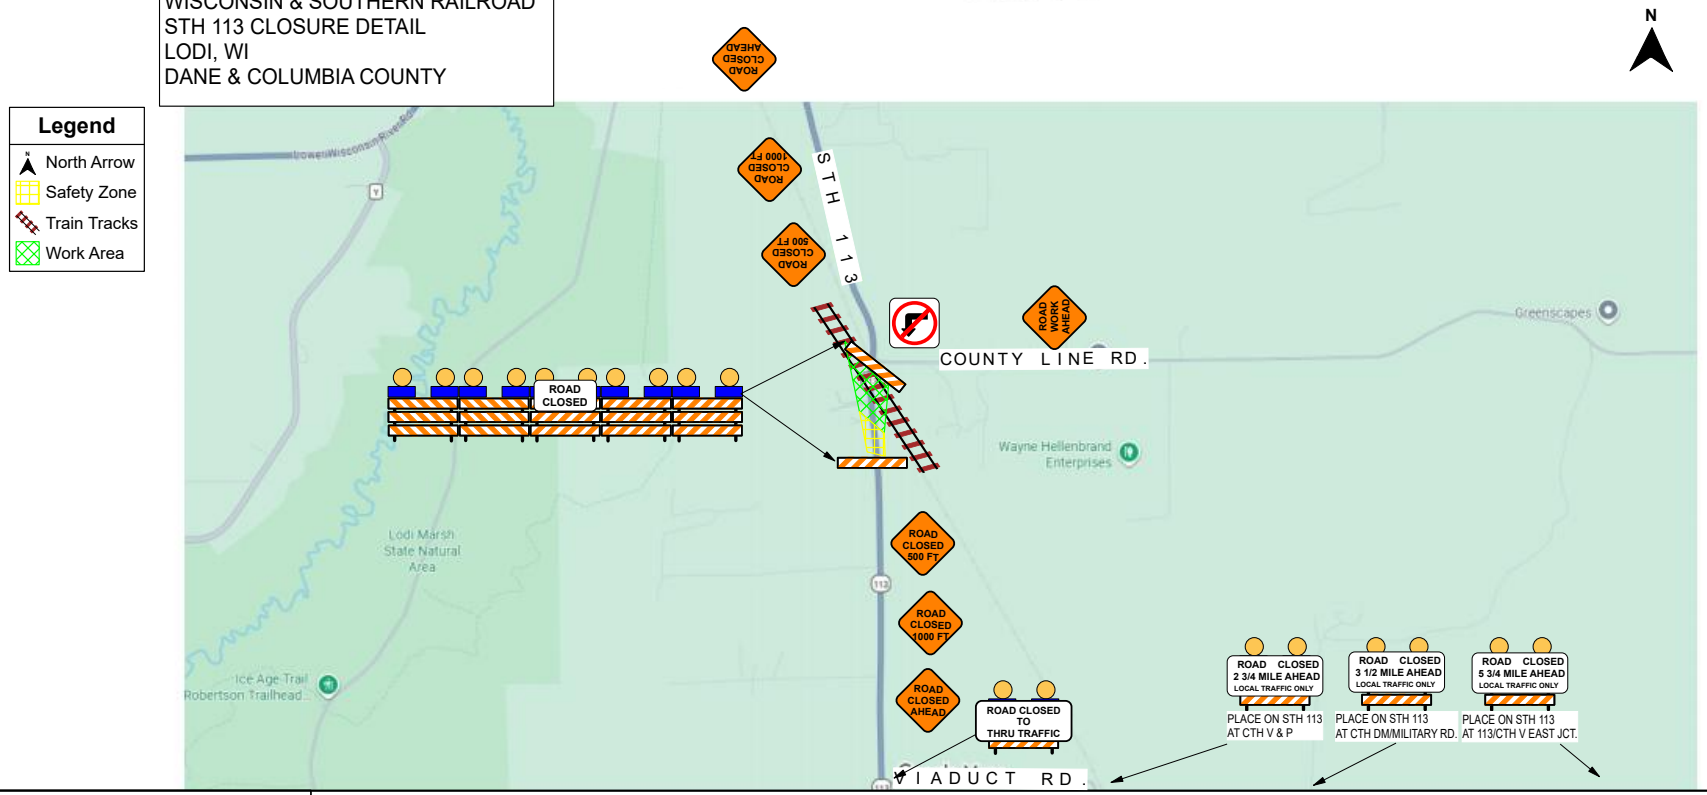

Date: 9/30/2026 **Author:** CHRIS DUPREY TCS ADVANCED LIC#56028 **Project:** WISCONSIN & SOUTHERN RAILROAD - STH 113 CLOSURE DETAIL

Comments:

NOT TO SCALE. NOT ALL ROADS & SIGNS SHOWN. ALL SIGNS TO BE SPACED AT 500 FT UNLESS NOTED OTHERWISE IN THE PLANS.
MESSAGE BOARDS TO BE PLACED AT CROSSING ONE WEEK BEFORE CLOSURE TO WARN MOTORISTS.

Storm Companies, Inc.
Traffic Safety